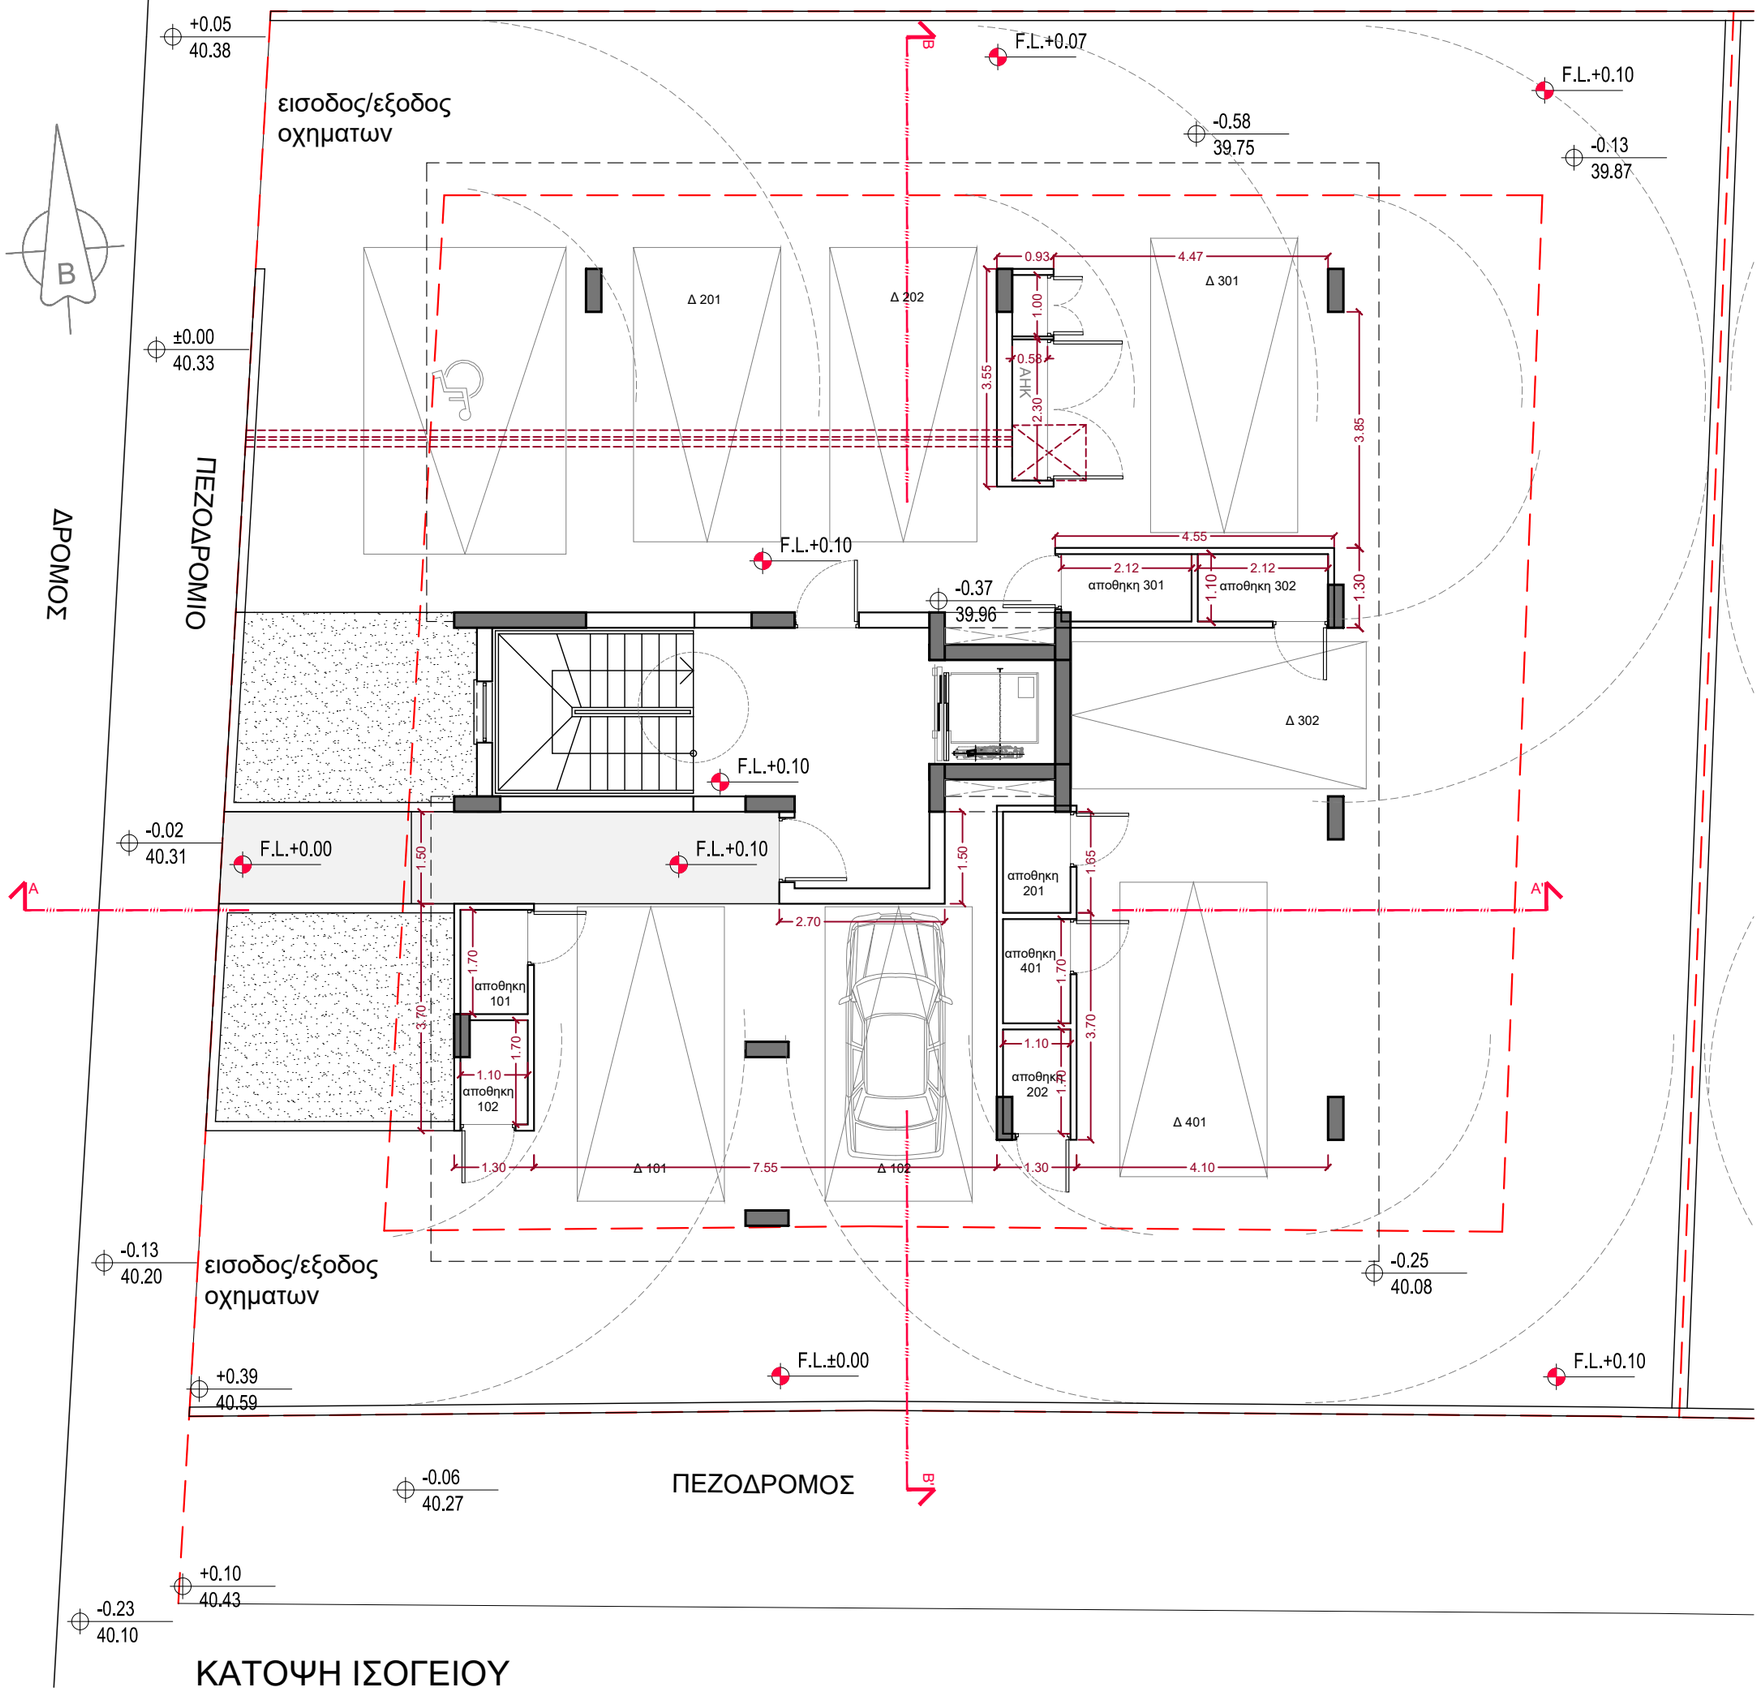

ΚΑΤΟΨΗ ΙΣΟΓΕΙΟΥ

ARKIDEA ARCHITECTS

Marios Georgiou
Architect
BA(Hons) DipArch
Reg. Number 86602

4A, Andrea Assioti Street
2007, Strovolos, Nicosia, Cyprus
Tel : +357-99-665412
email : marios@arkideaarchitects.com

NOTES / REVISIONS

PROJECT NAME	
Magnum Opus Due	
DRAWING TITLE	
ΚΑΤΟΨΗ ΙΣΟΓΕΙΟΥ	
DATE	SCALE
04/12/25	1:100
JOB NUMBER	DRAWING No.
ΤΕΜΑΧΙΟ 1172	A00

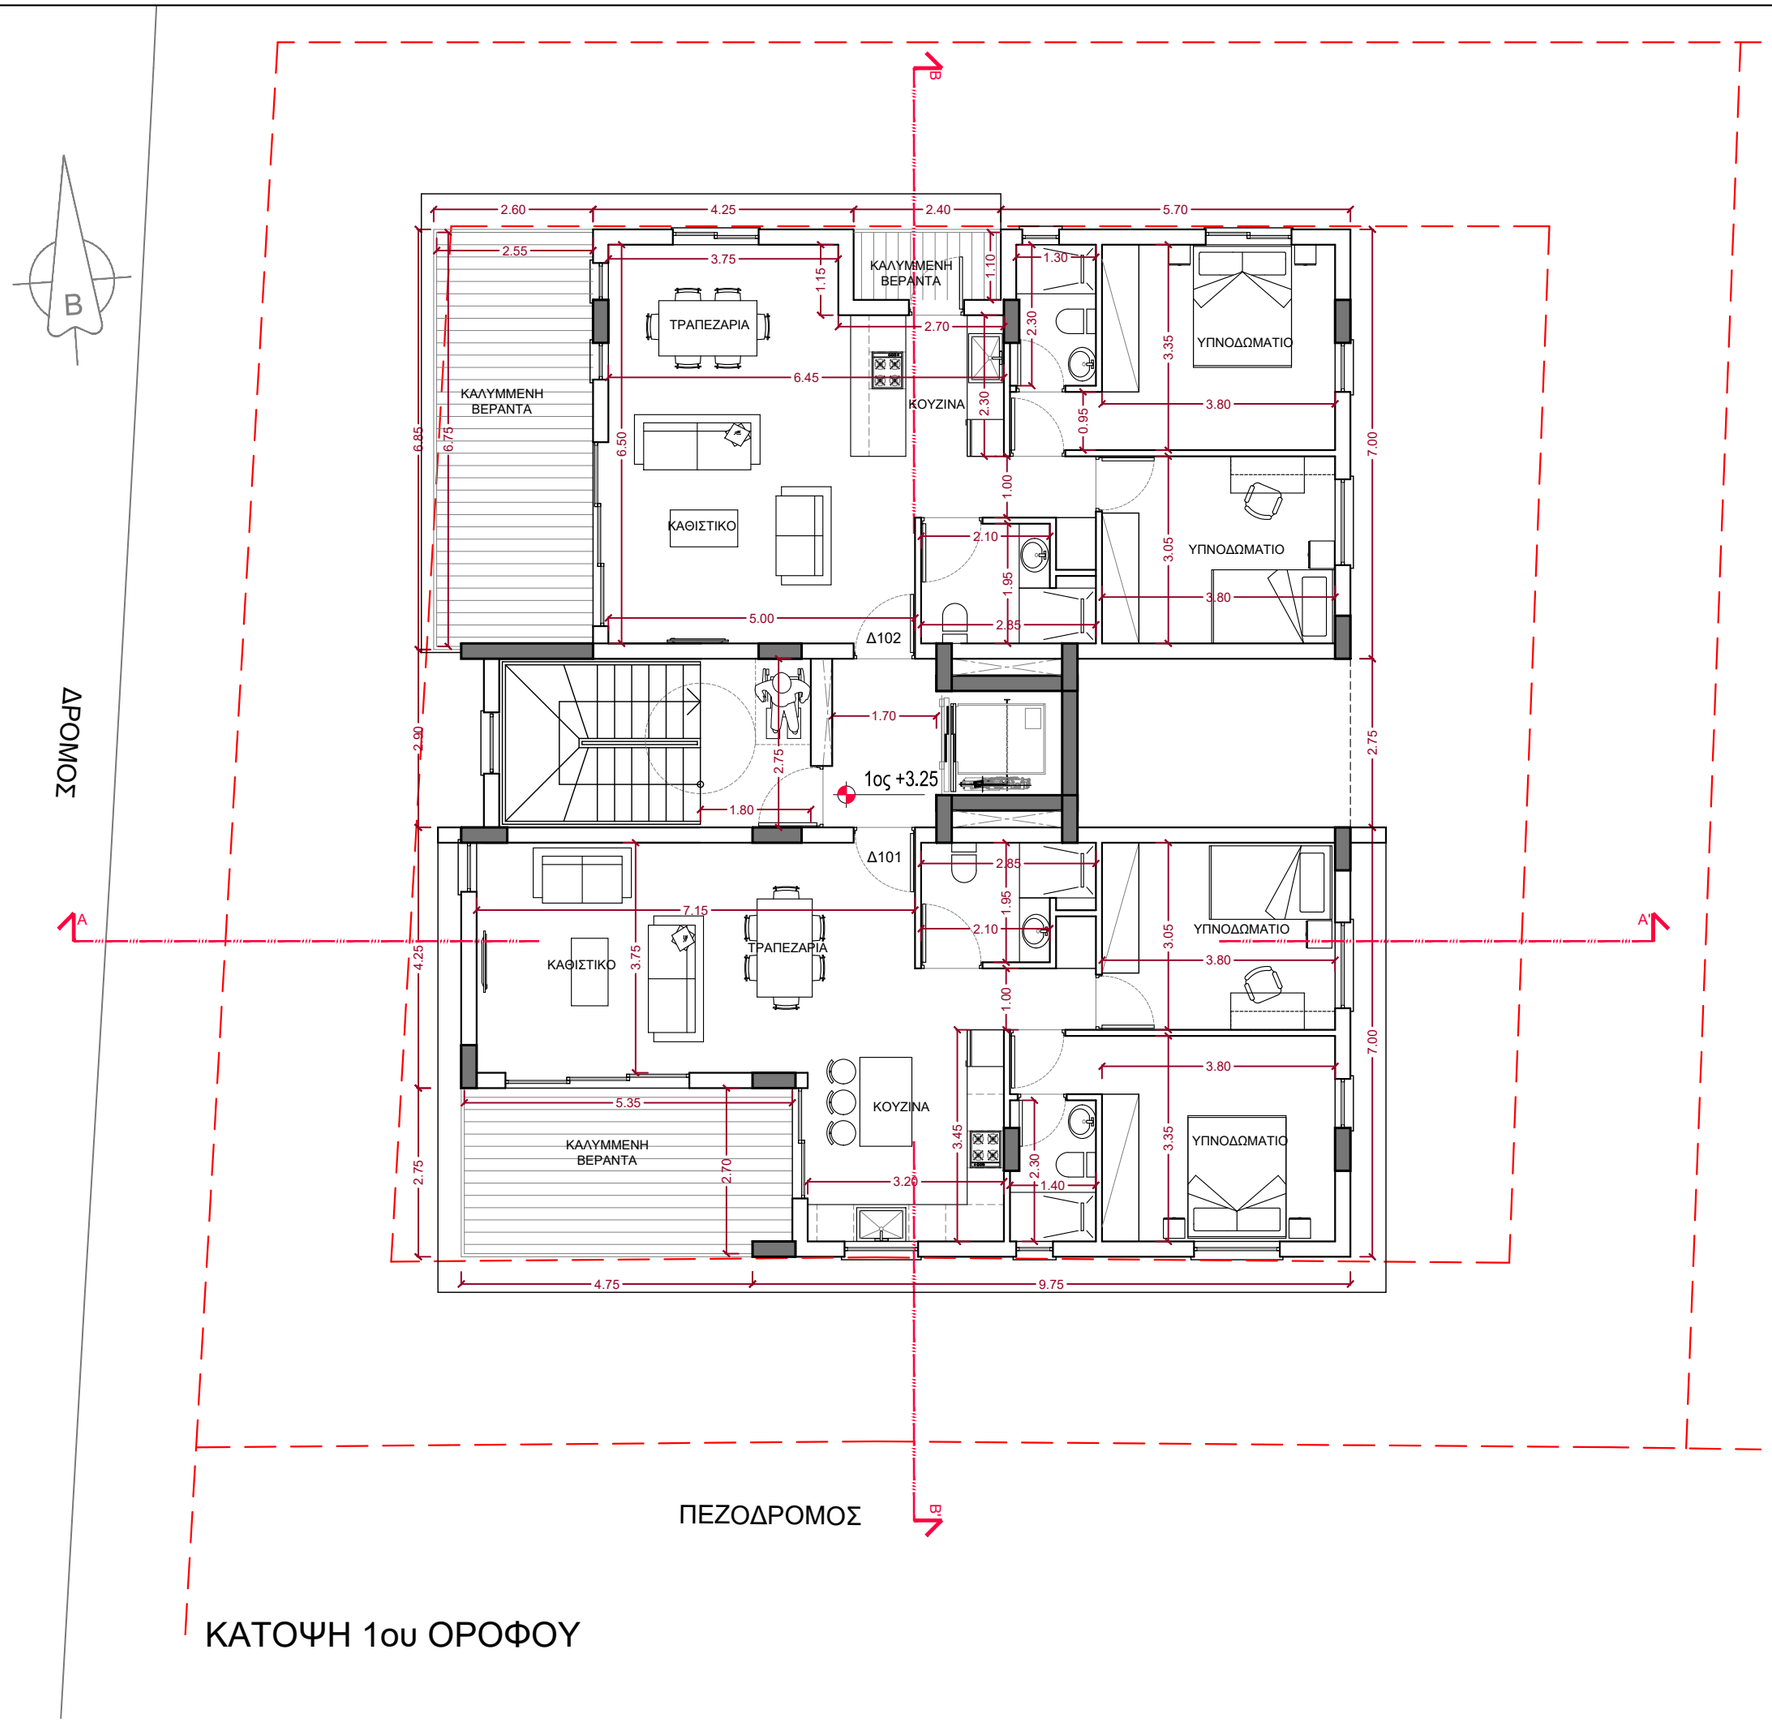

ΚΑΤΟΨΗ 1ου ΟΡΟΦΟΥ

ARKIDEA ARCHITECTS

Marios Georgiou
Architect
BA(Hons) DipArch
Reg. Number 86602

4A, Andrea Assioti Street
2007, Strovolos, Nicosia, Cyprus
Tel : +357-99-665412
email : marios@arkideaarchitects.com

NOTES / REVISIONS

PROJECT NAME	
Magnum Opus Due	
DRAWING TITLE	
ΚΑΤΟΨΗ 1ου ΟΡΟΦΟΥ	
DATE	SCALE
04/12/25	1:100
JOB NUMBER	DRAWING No.
ΤΕΜΑΧΙΟ 1172	A01

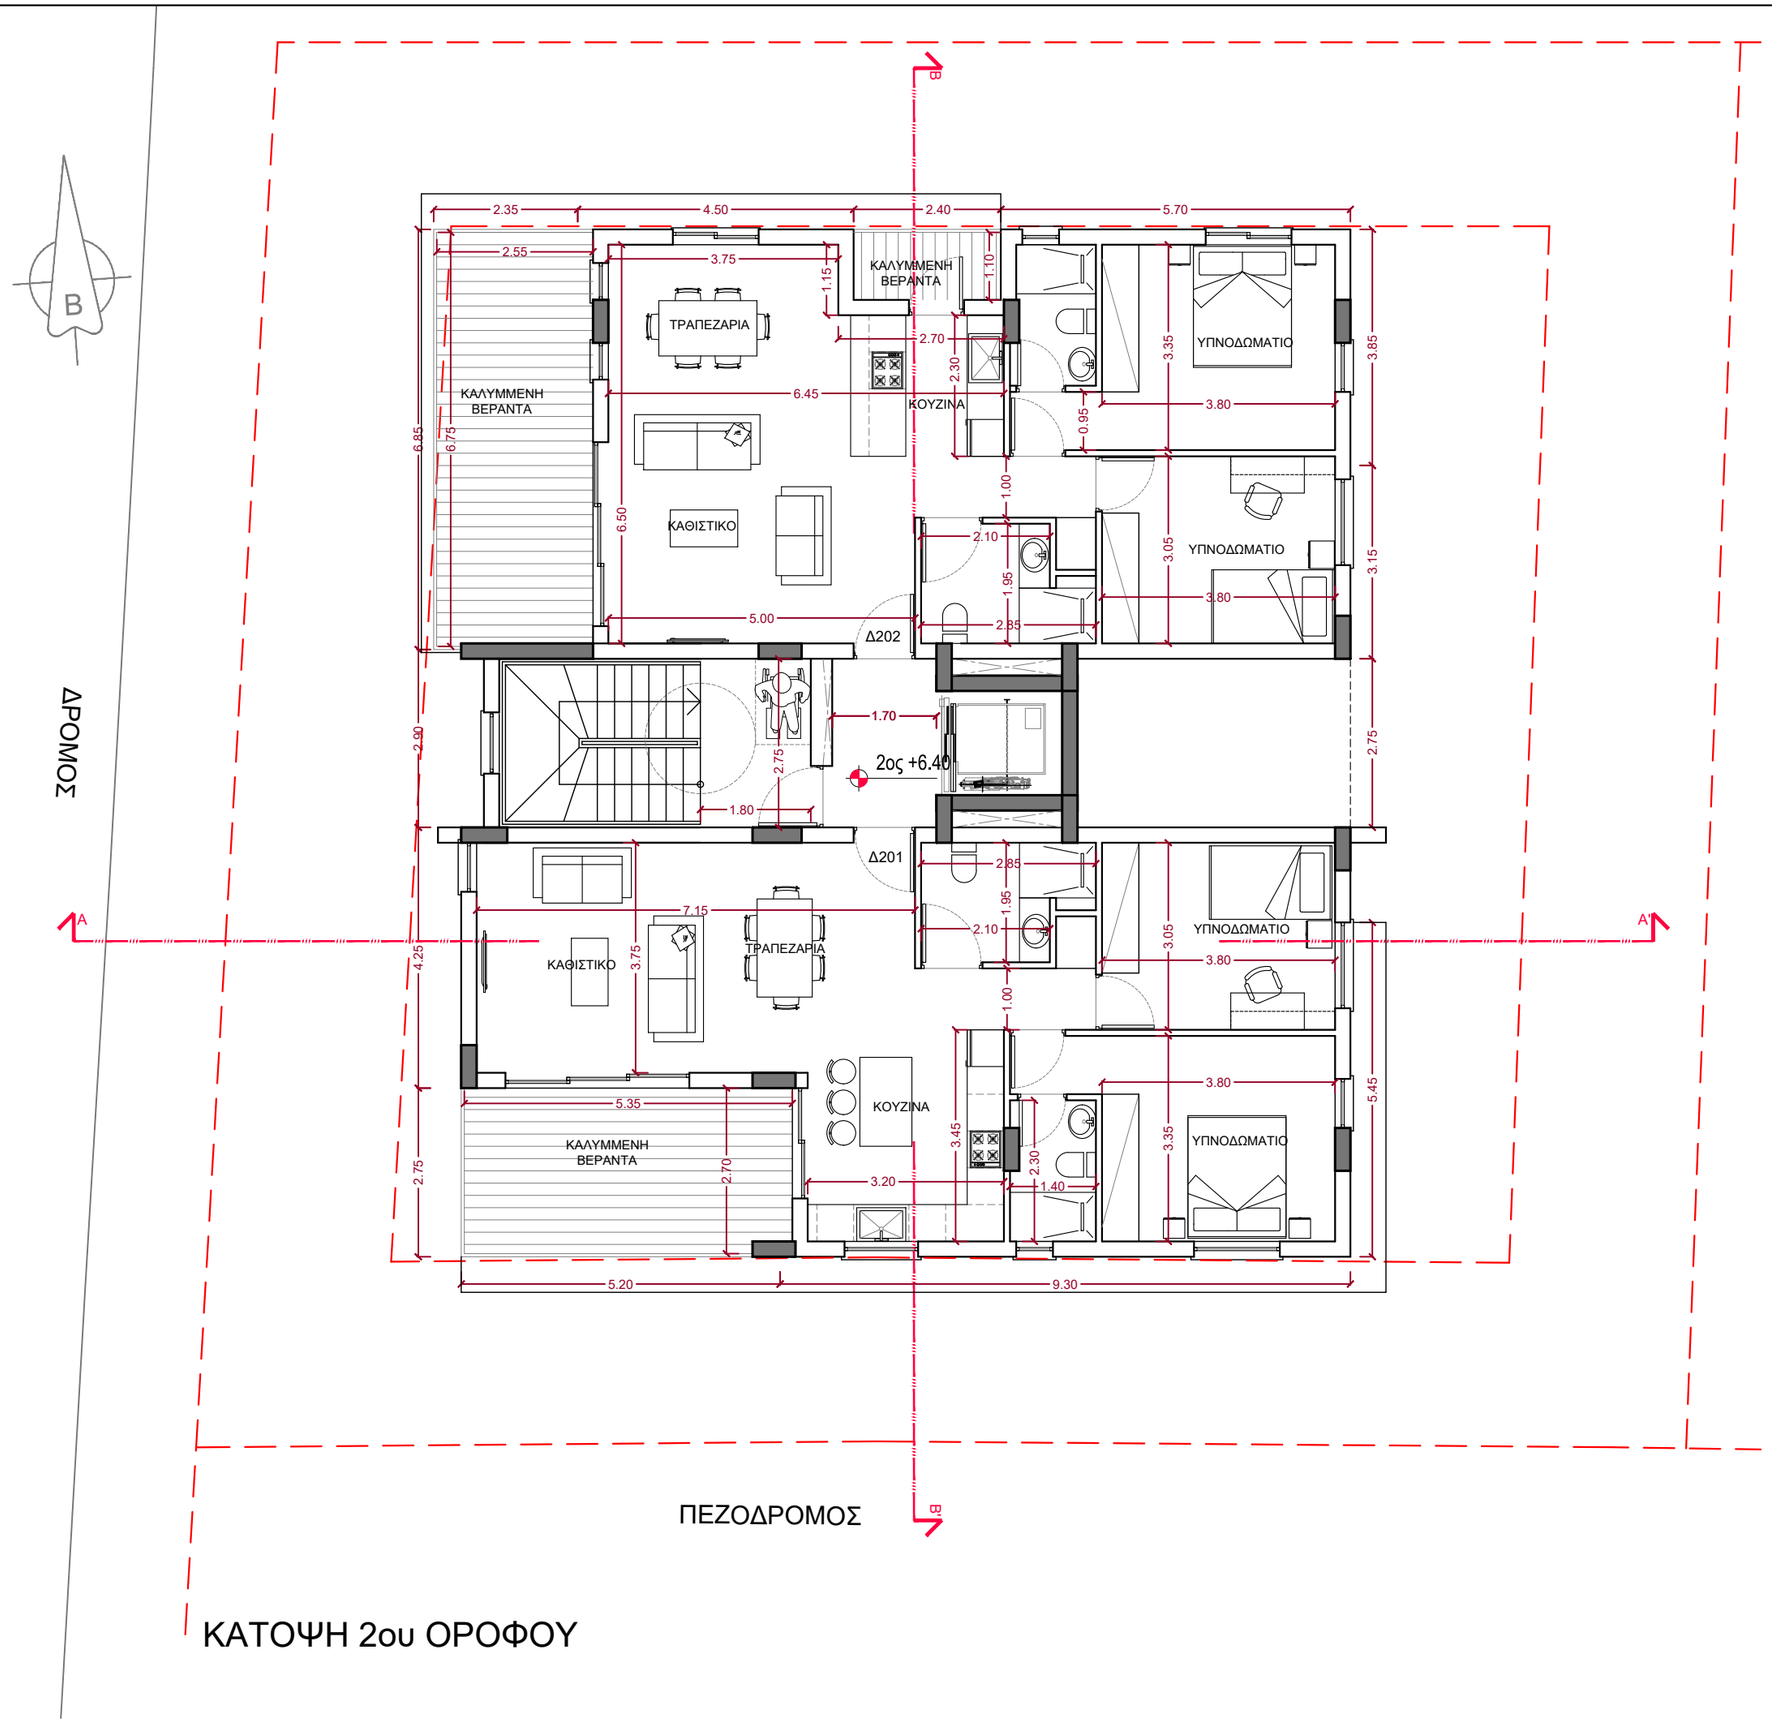

ΚΑΤΟΨΗ 2ου ΟΡΟΦΟΥ

ARKIDEA ARCHITECTS

Marios Georgiou
Architect
BA(Hons) DipArch
Reg. Number 86602

4A, Andrea Assioti Street
2007, Strovolos, Nicosia, Cyprus
Tel : +357-99-665412
email : marios@arkideaarchitects.com

NOTES / REVISIONS

PROJECT NAME	
Magnum Opus Due	
DRAWING TITLE	
ΚΑΤΟΨΗ 2ου ΟΡΟΦΟΥ	
DATE	SCALE
04/12/25	1:100
JOB NUMBER	DRAWING No.
ΤΕΜΑΧΙΟ 1172	A02

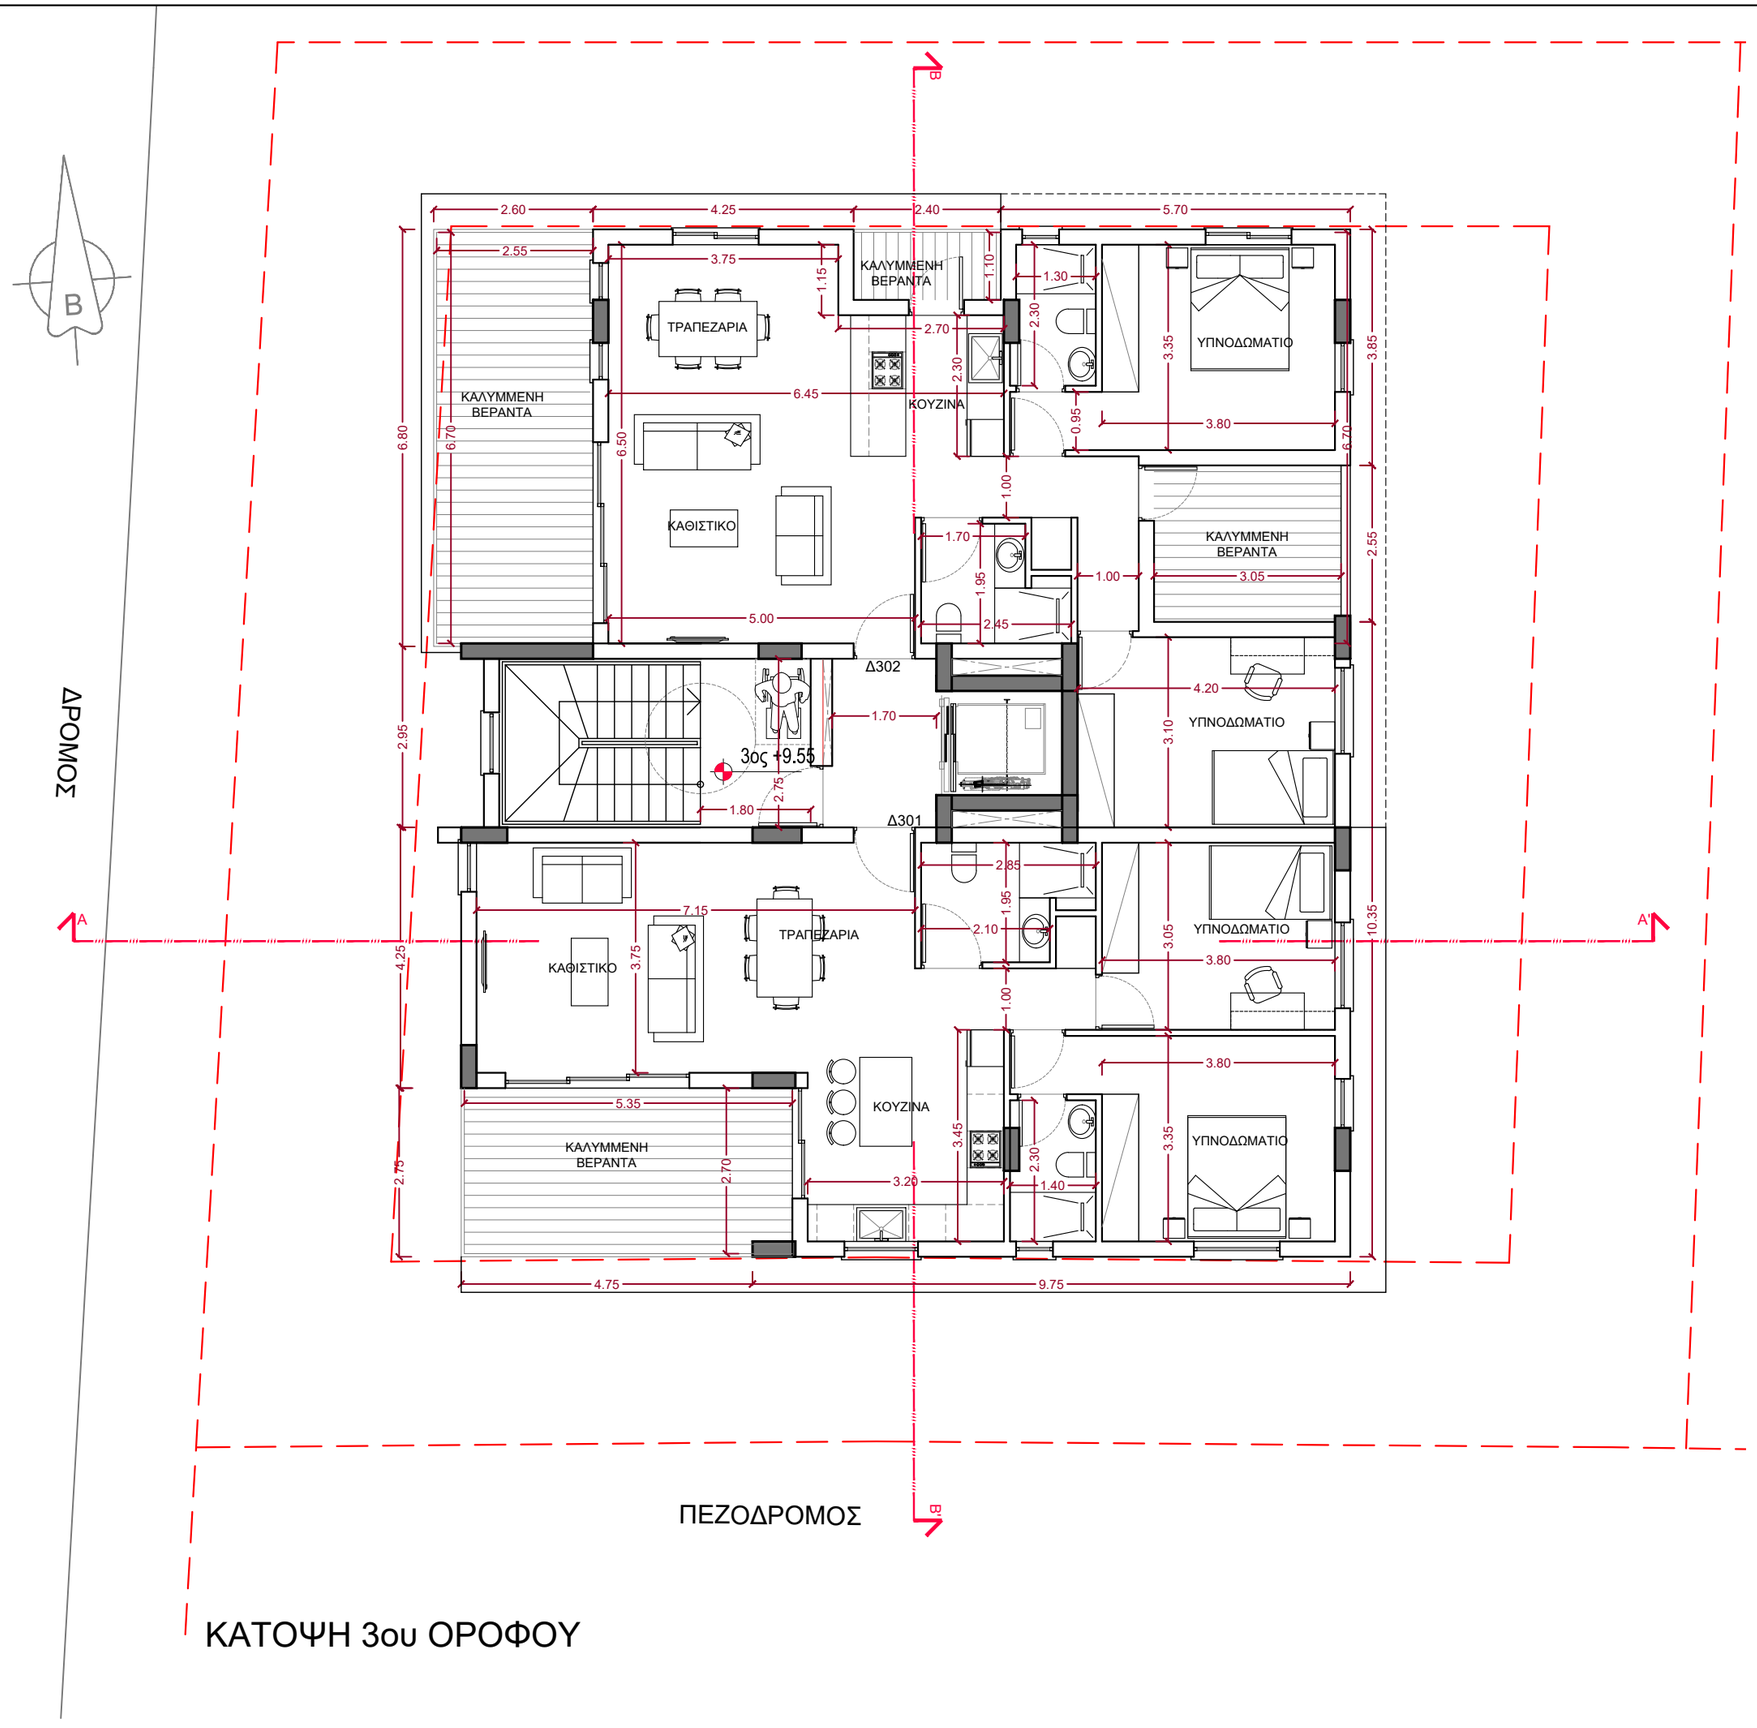

ΚΑΤΟΨΗ 3ου ΟΡΟΦΟΥ

ARKIDEA ARCHITECTS

Marios Georgiou
Architect
BA(Hons) DipArch
Reg. Number 86602

4A, Andrea Assioti Street
2007, Strovolos, Nicosia, Cyprus
Tel : +357-99-665412
email : marios@arkideaarchitects.com

NOTES / REVISIONS

PROJECT NAME	
Magnum Opus Due	
DRAWING TITLE	
ΚΑΤΟΨΗ 3ου	
DATE	SCALE
04/12/25	1:100
JOB NUMBER	DRAWING No.
TEMAXIO 1172	A03

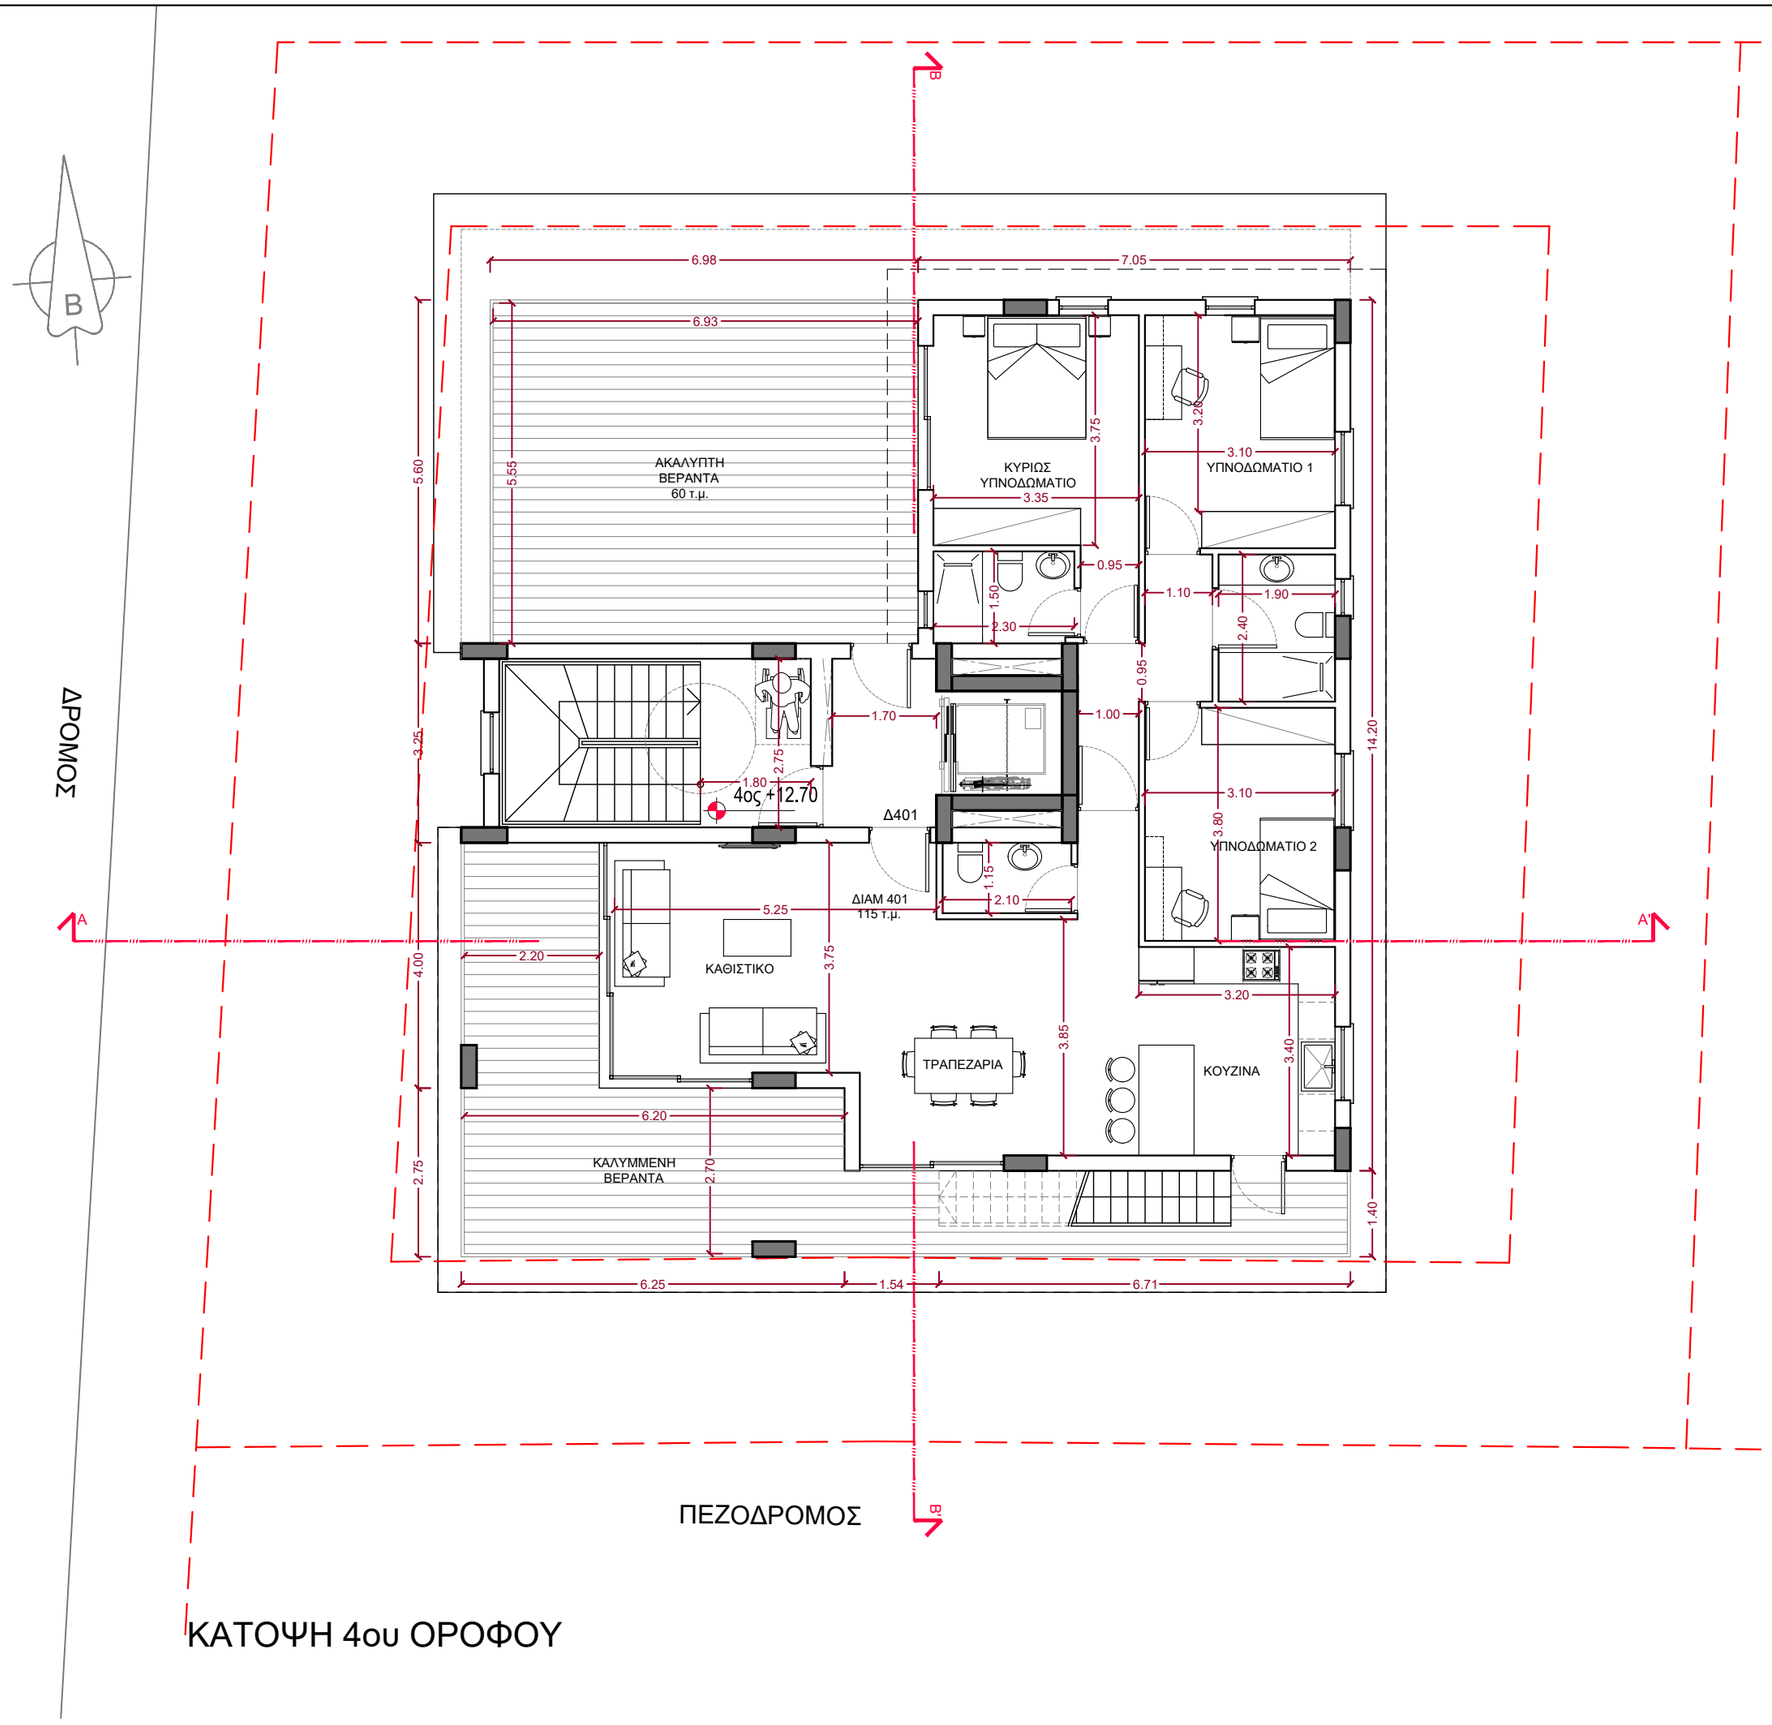

ΚΑΤΟΨΗ 4ου ΟΡΟΦΟΥ

ARKIDEA ARCHITECTS

Marios Georgiou
Architect
BA(Hons) DipArch
Reg. Number 86602

4A, Andrea Assioti Street
2007, Strovolos, Nicosia, Cyprus
Tel : +357-99-665412
email : marios@arkideaarchitects.com

NOTES / REVISIONS

PROJECT NAME	
Magnum Opus Due	
DRAWING TITLE	
ΚΑΤΟΨΗ 4ου	
DATE	SCALE
04/12/25	1:100
JOB NUMBER	DRAWING No.
TEMAXIO 1172	A04

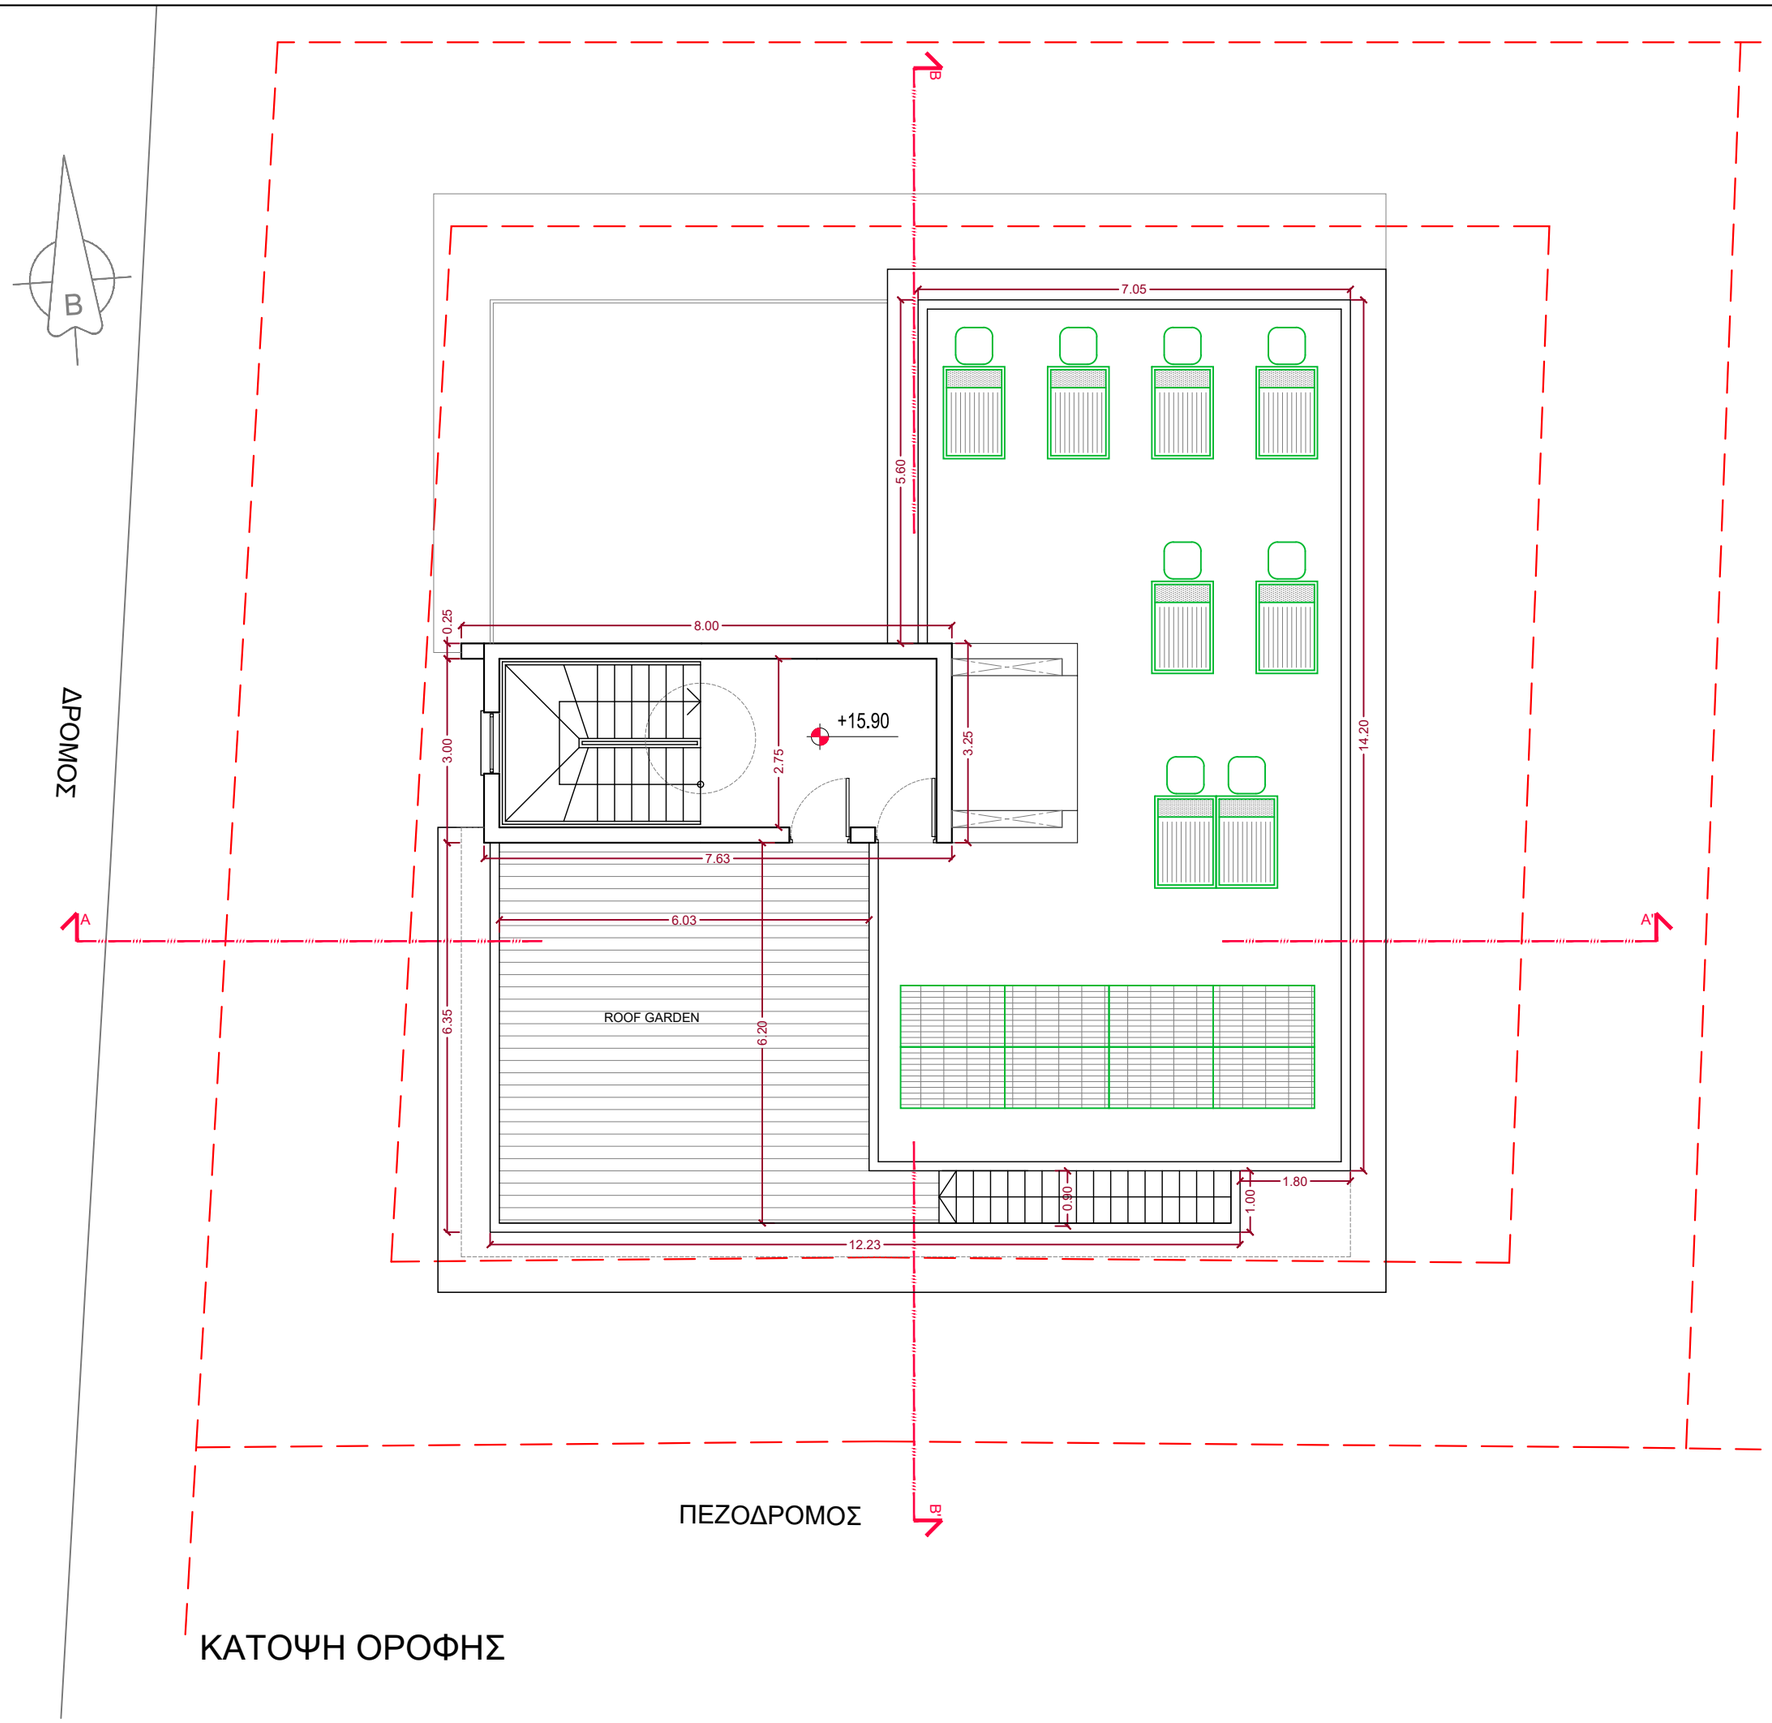

ΚΑΤΟΨΗ ΟΡΟΦΗΣ

ARKIDEA ARCHITECTS

Marios Georgiou
Architect
BA(Hons) DipArch
Reg. Number 86602

4A, Andrea Assioti Street
2007, Strovolos, Nicosia, Cyprus
Tel : +357-99-665412
email : marios@arkideaarchitects.com

NOTES / REVISIONS

PROJECT NAME	
Magnum Opus Due	
DRAWING TITLE	
ΚΑΤΟΨΗ ΟΡΟΦΗΣ	
DATE	SCALE
04/12/25	1:100
JOB NUMBER	DRAWING No.
TEMAXIO 1172	A05

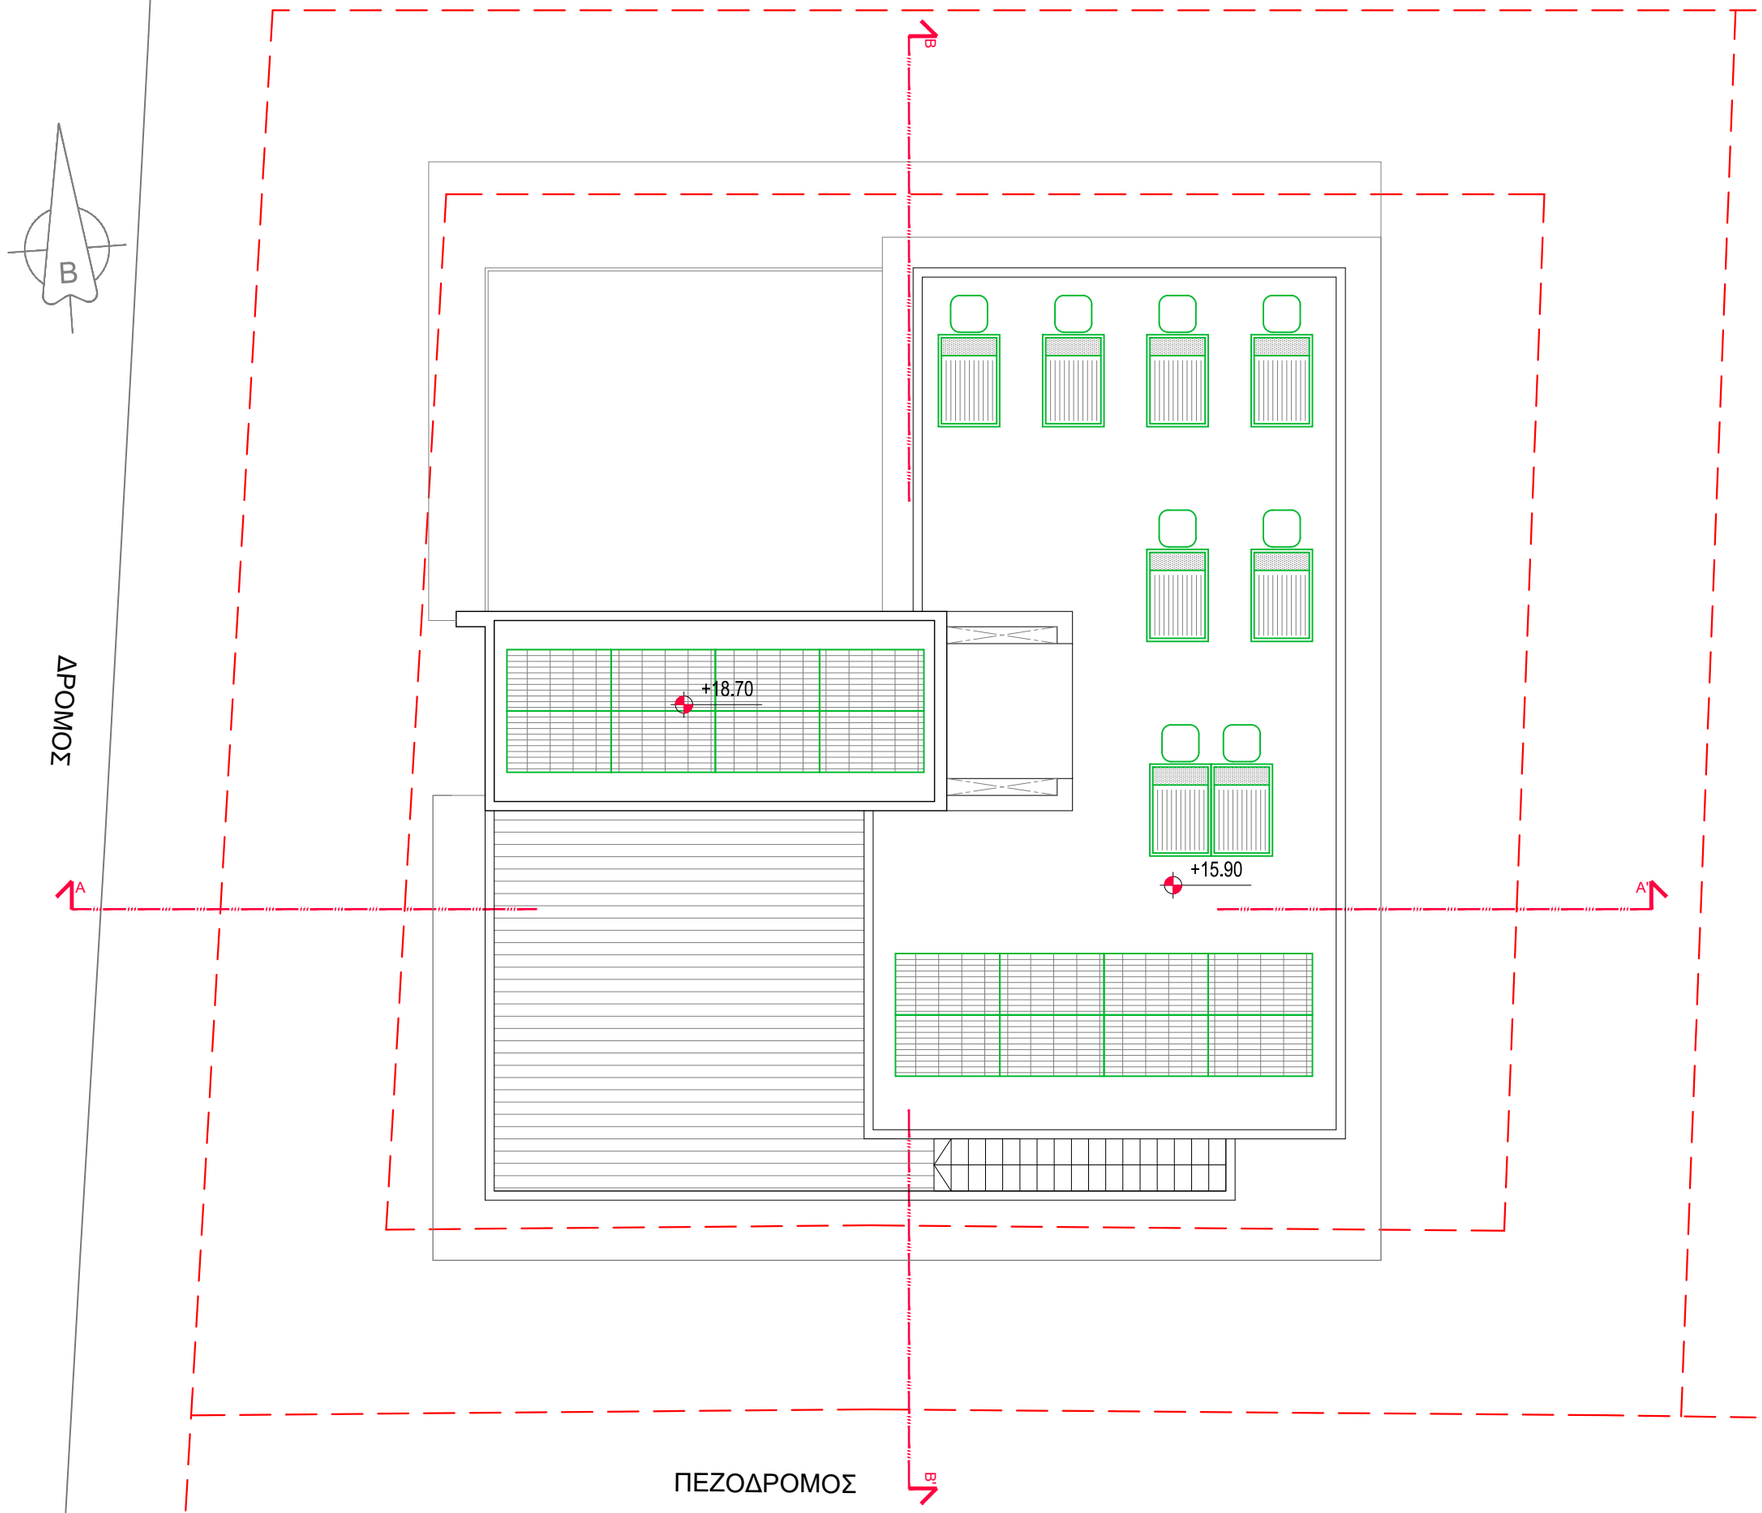

ΚΑΤΟΨΗ ΟΡΟΦΗΣ ΚΛΙΜΑΚΟΣΤΑΣΙΟΥ

ARKIDEA ARCHITECTS

Marios Georgiou
Architect
BA(Hons) DipArch
Reg. Number 86602

4A, Andrea Assioti Street
2007, Strovolos, Nicosia, Cyprus
Tel : +357-99-665412
email : marios@arkideaarchitects.com

NOTES / REVISIONS

PROJECT NAME	
Magnum Opus Due	
DRAWING TITLE	
ΑΠΟΛΗΞΗ ΚΛΙΜΑΚΟΣΤΑΣΙΟΥ	
DATE	SCALE
04/12/25	1:100
JOB NUMBER	DRAWING No.
TEMAXIO 1172	A06